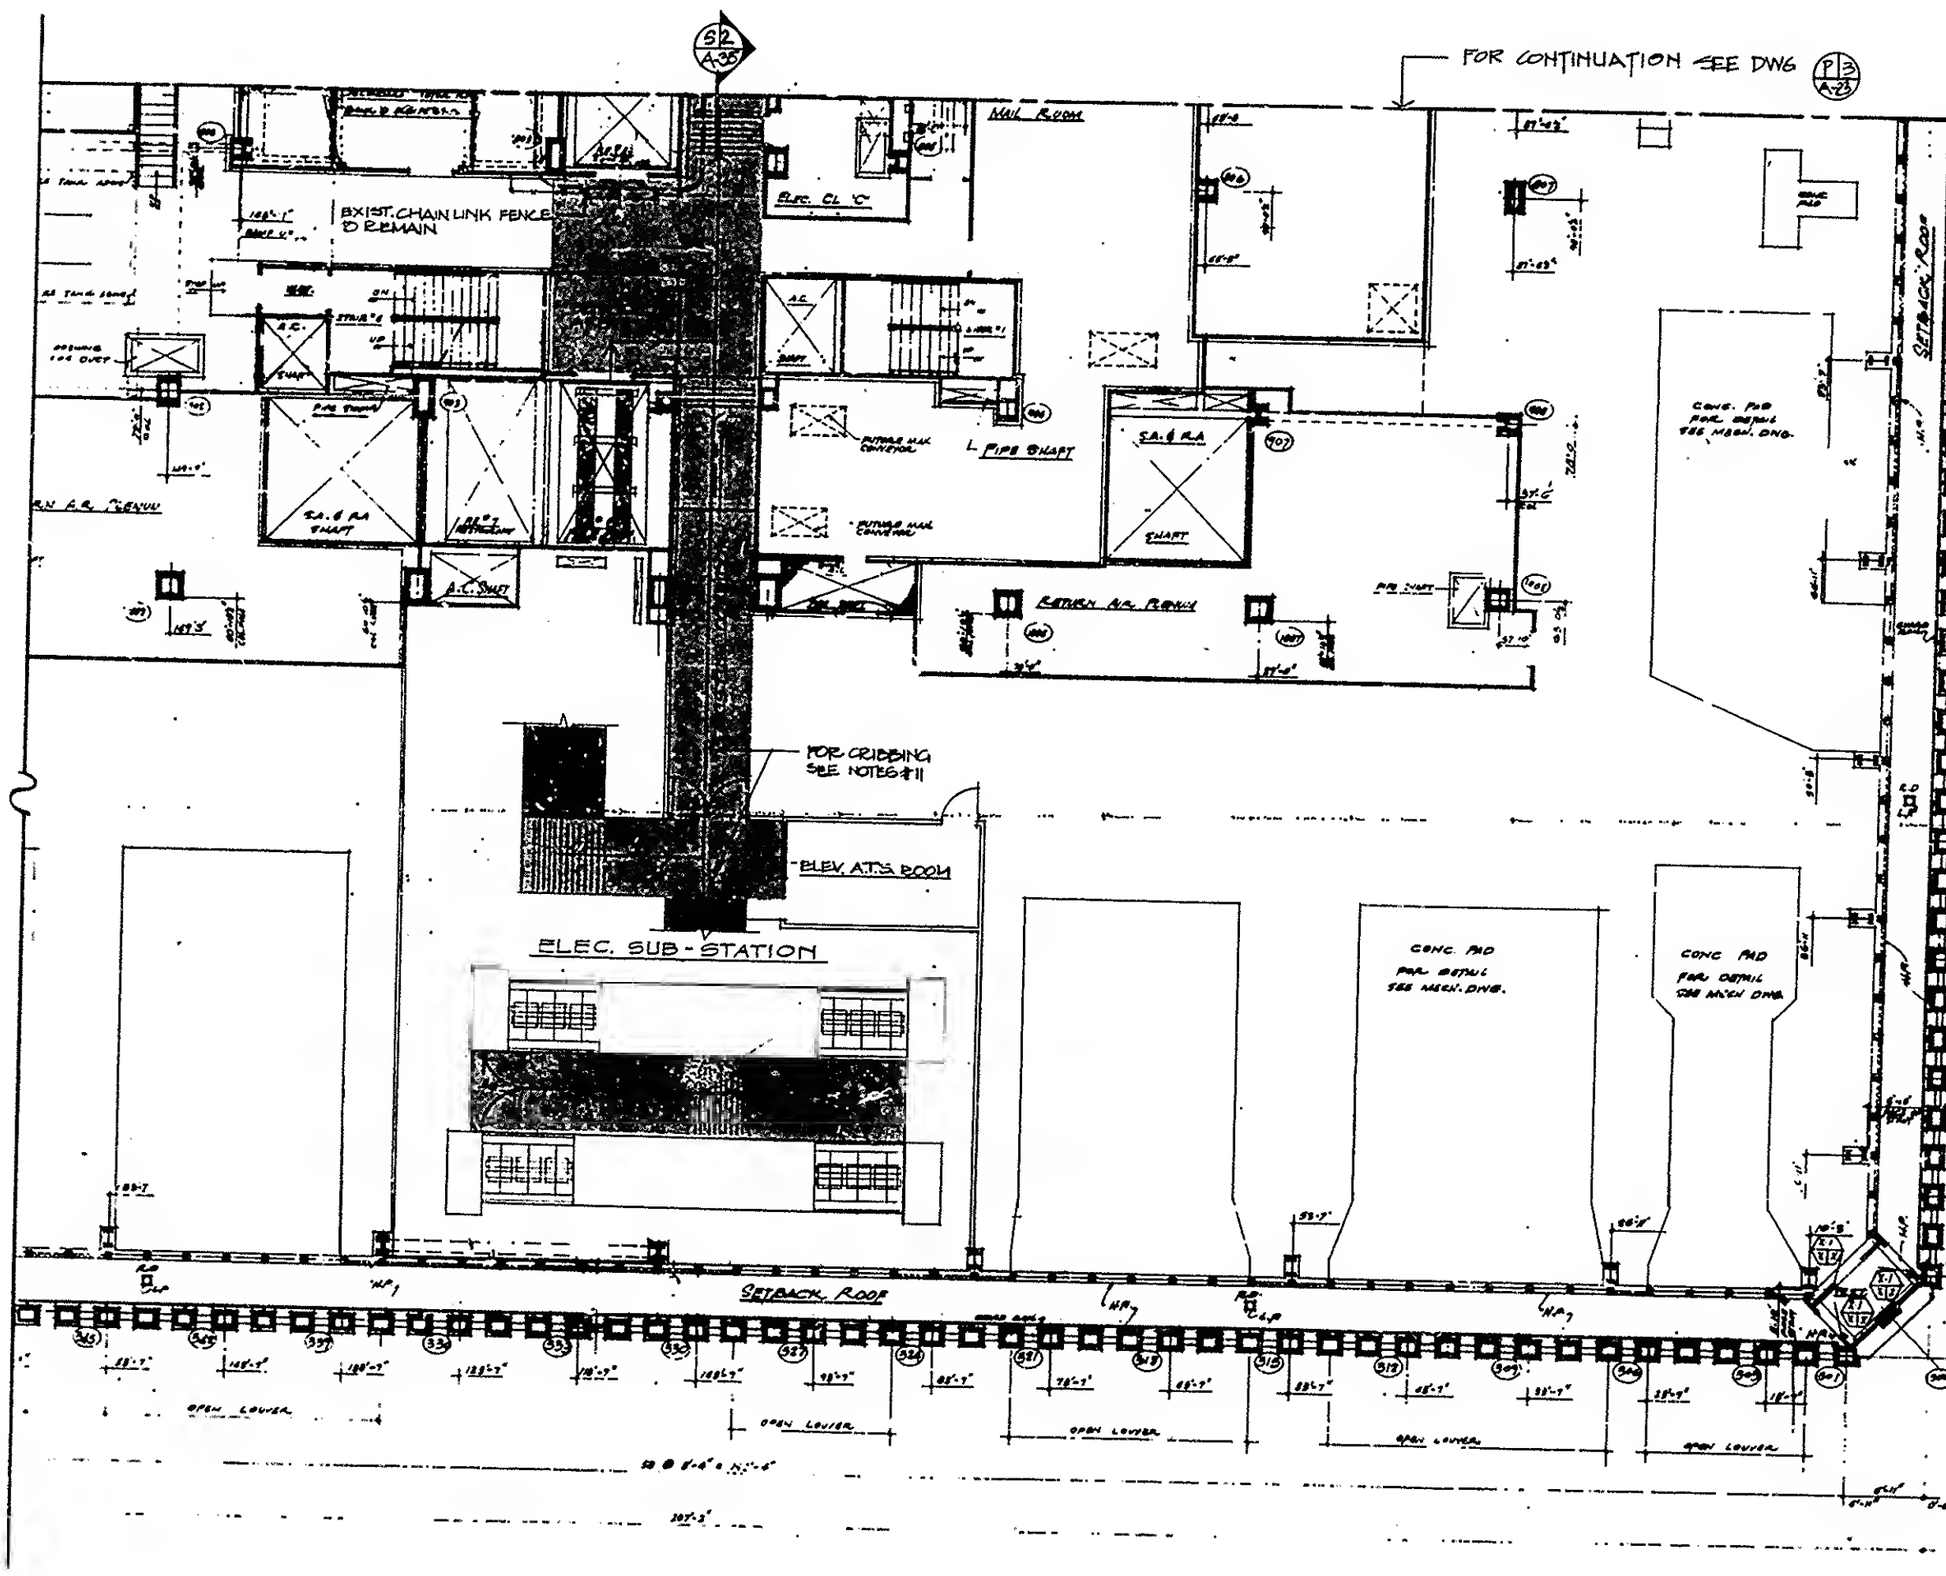

P4 ROUTING PLAN

0 8 16
SCALE IN FEET